Arlene Gonnella
Sales Associate
Arlene's Cell: 201-306-1357

200 White Oak Ridge Road || SHORT HILLS

Spectacular Mediterranean Estate with open floor plan ideally located on 1.57 acres of totally level property in prime Hartshorn Location. Custom built with the finest finishes, quality craftsmanship and extensive masonry, this home is the ideal setting for all entertaining needs. Featuring a beautiful huge gourmet kitchen with skylights, custom cabinetry, granite countertops and top of the line appliances totally open to family room with fireplace and tumbled marble floors throughout. Tons of natural light from skylights and enormous windows overlooking stunning property. Has 1st floor office and guest suite. 2nd floor has a spectacular master suite with fireplace, walk-in closet, master balcony and spa-like master bath with jacuzzi and shower. Two additional bedrooms on the 2nd floor share a full bath, and the 2nd floor features hardwood floors throughout. The 2nd floor also features a gorgeous landing totally open to the great room and sunroom below. The lower level is beautifully finished with a recreation room and a 5th bedroom with a walk-in closet and full bath.

VIKING

BLOOKERS
CACAO

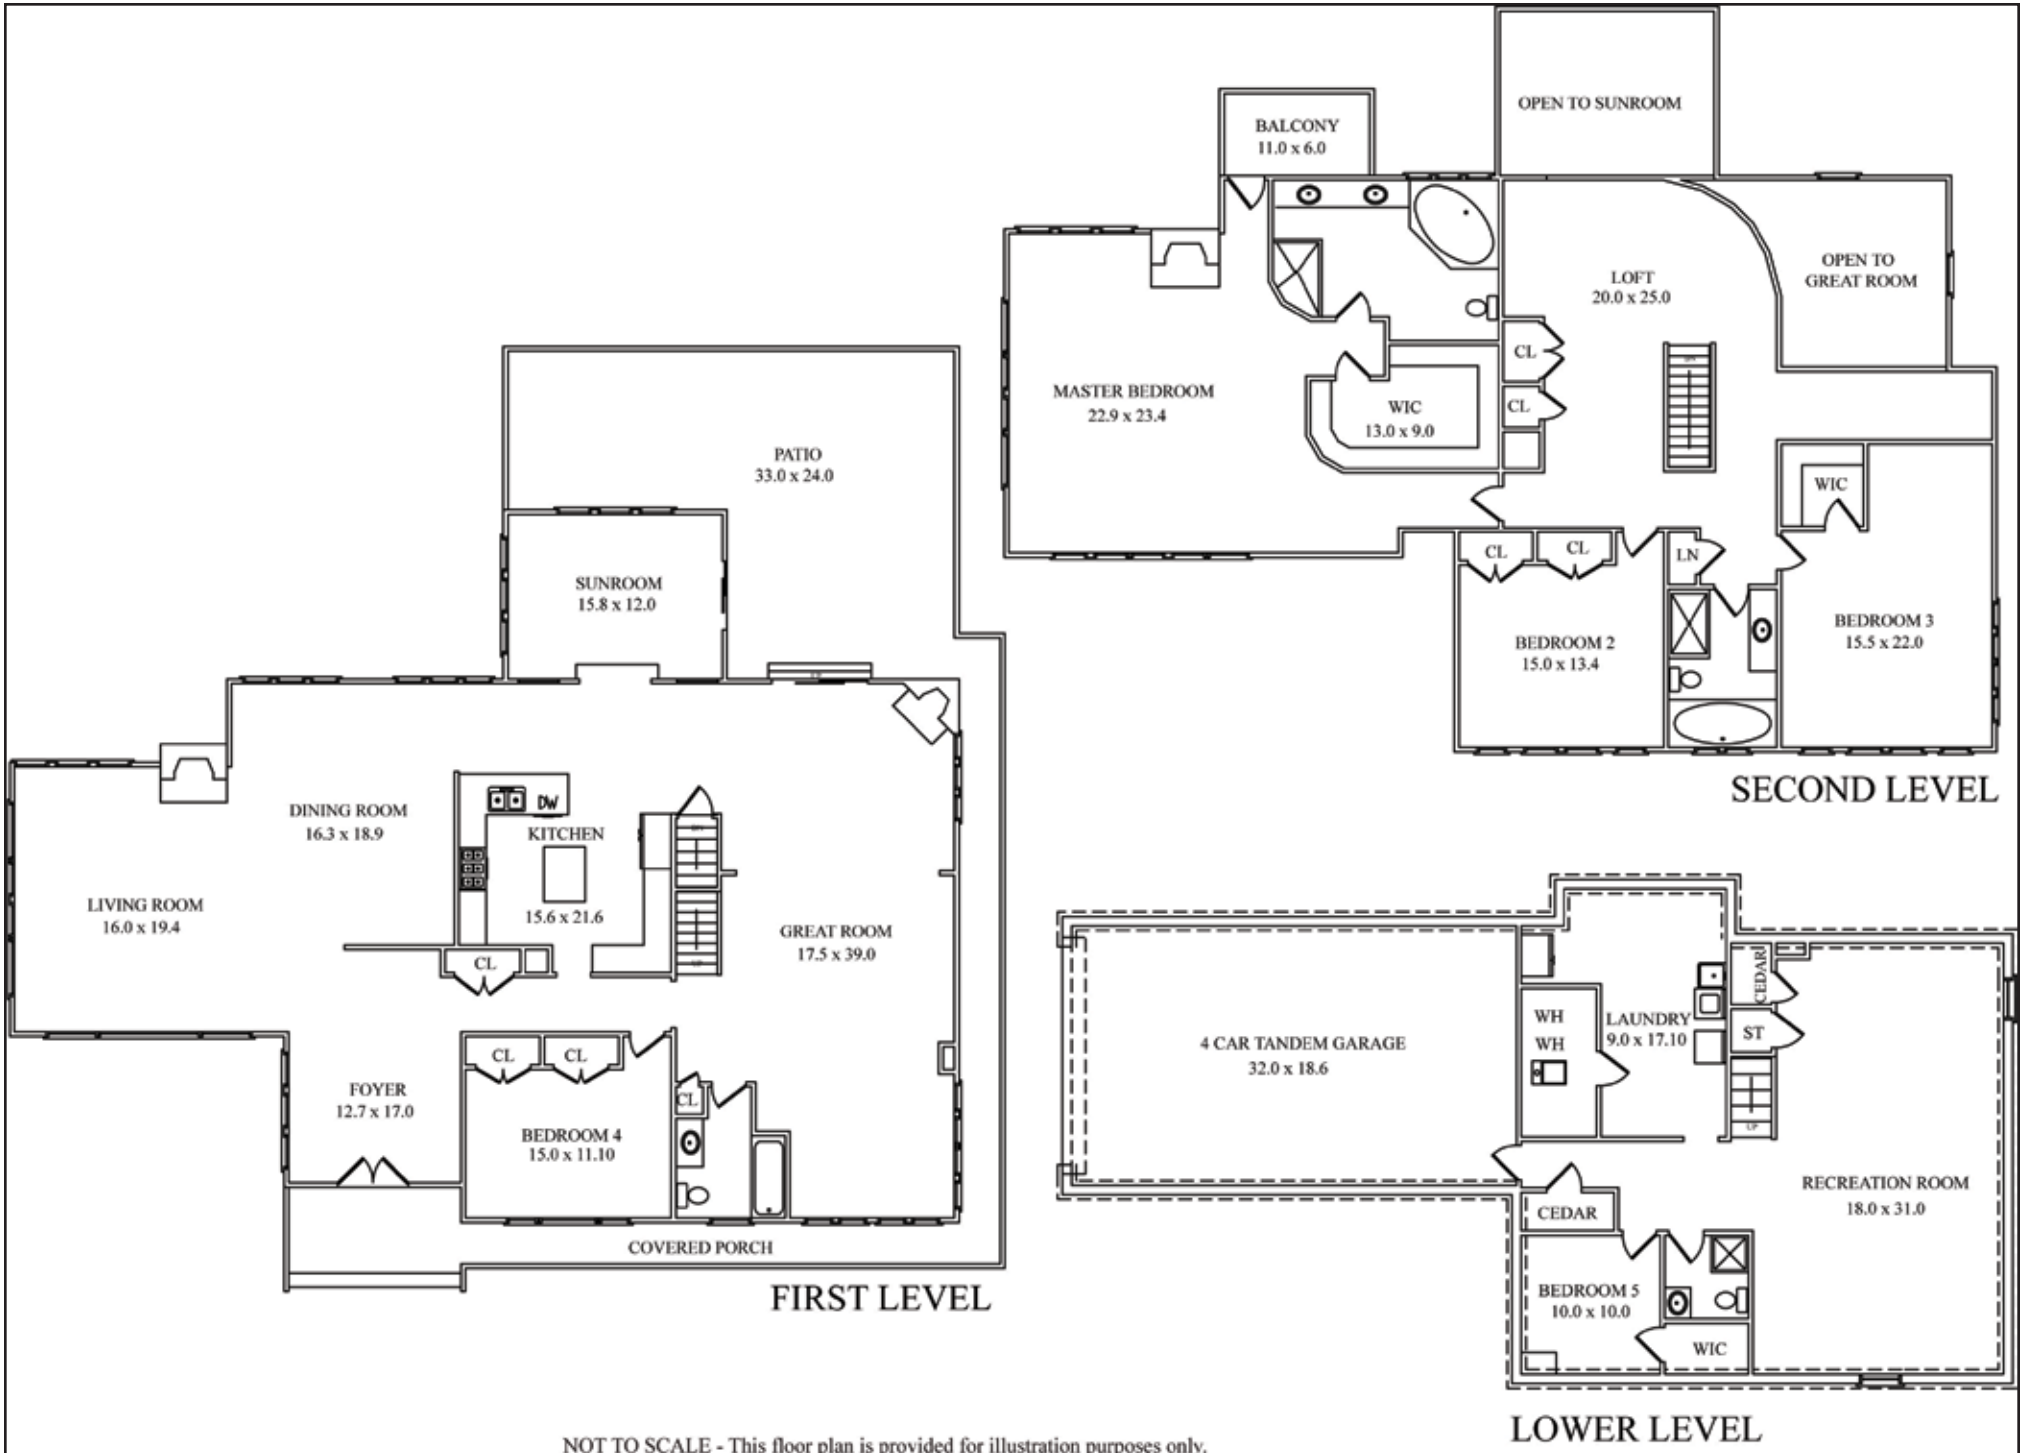

NOT TO SCALE - This floor plan is provided for illustration purposes only.
Room positions and dimensions are approximate and should be independently measured for accuracy.

AMENITIES

Interior

- Ideal open floor plan and abundant natural light
- High ceilings, skylights & broad archways
- Tumbled marble tiling
- Custom built-ins
- Incredible Kitchen with custom cherry cabinets, granite counters, tumbled marble backsplash, top of the line stainless steel Viking, Sub-Zero & Miele appliances, separate breakfast area and open to the Great Room & Dining Room
- Sunken sunroom features windows on 3 sides and sliders to the wraparound patio
- Fireplaces in the living room, great room, and master bedroom
- Master suite includes a large bedroom, oversized walk-in closet, private balcony, and spa-like master bath
- Multi-zone heat & central air conditioning
- Intercom and security systems
- Central vacuum system

Exterior

- Stucco exterior
- Paved driveway with Belgian block curbs & additional parking
- Attached 4 car tandem garage
- Two-story covered front entry and covered front porch
- Wraparound paver and stone patio overlooking the gorgeous backyard
- Professionally landscaped property, on 1.57 gorgeous & private acres!
- Terrific location in highly rated Hartshorn Elementary School district, which was recently ranked the #3 elementary school in the county!

ARLENE GONNELLA

Sales Associate

#1 Agent Nationally for Weichert, Realtors for 11 years!

Top 100 Agents in USA by WSJ 2009-2016!

(o) 973.376.4545

(c) 201.306.1357

(e) arlene@gonnellateam.com

(w) GonnellaTeam.com

Weichert, REALTORS®

The Gonnella Team

Like The Gonnella Team Follow @GonnellaTeam

SHORT HILLS SALES OFFICE • 505 MILLBURN AVENUE • SHORT HILLS

Equal Housing Opportunity

© 2017 Weichert, Realtors®. If your home is currently listed with a real estate broker, this is not intended to be a solicitation of the listing. Each WEICHERT® franchised office is independently owned and operated. Weichert® is a federally registered trademark owned by Weichert Co. All other trademarks are the property of their respective owners. REALTOR® is a federally registered collective membership mark which identifies a real estate professional who is a Member of the NATIONAL ASSOCIATION OF REALTORS® and subscribes to its strict Code of Ethics. All square footage, room dimensions, and lot sizes are approximate. Offering subject to errors, omissions, prior sale, change of price, or withdrawal without notice. The information herein is provided by the seller, and not Weichert, Realtors, and while deemed reliable, is not guaranteed.